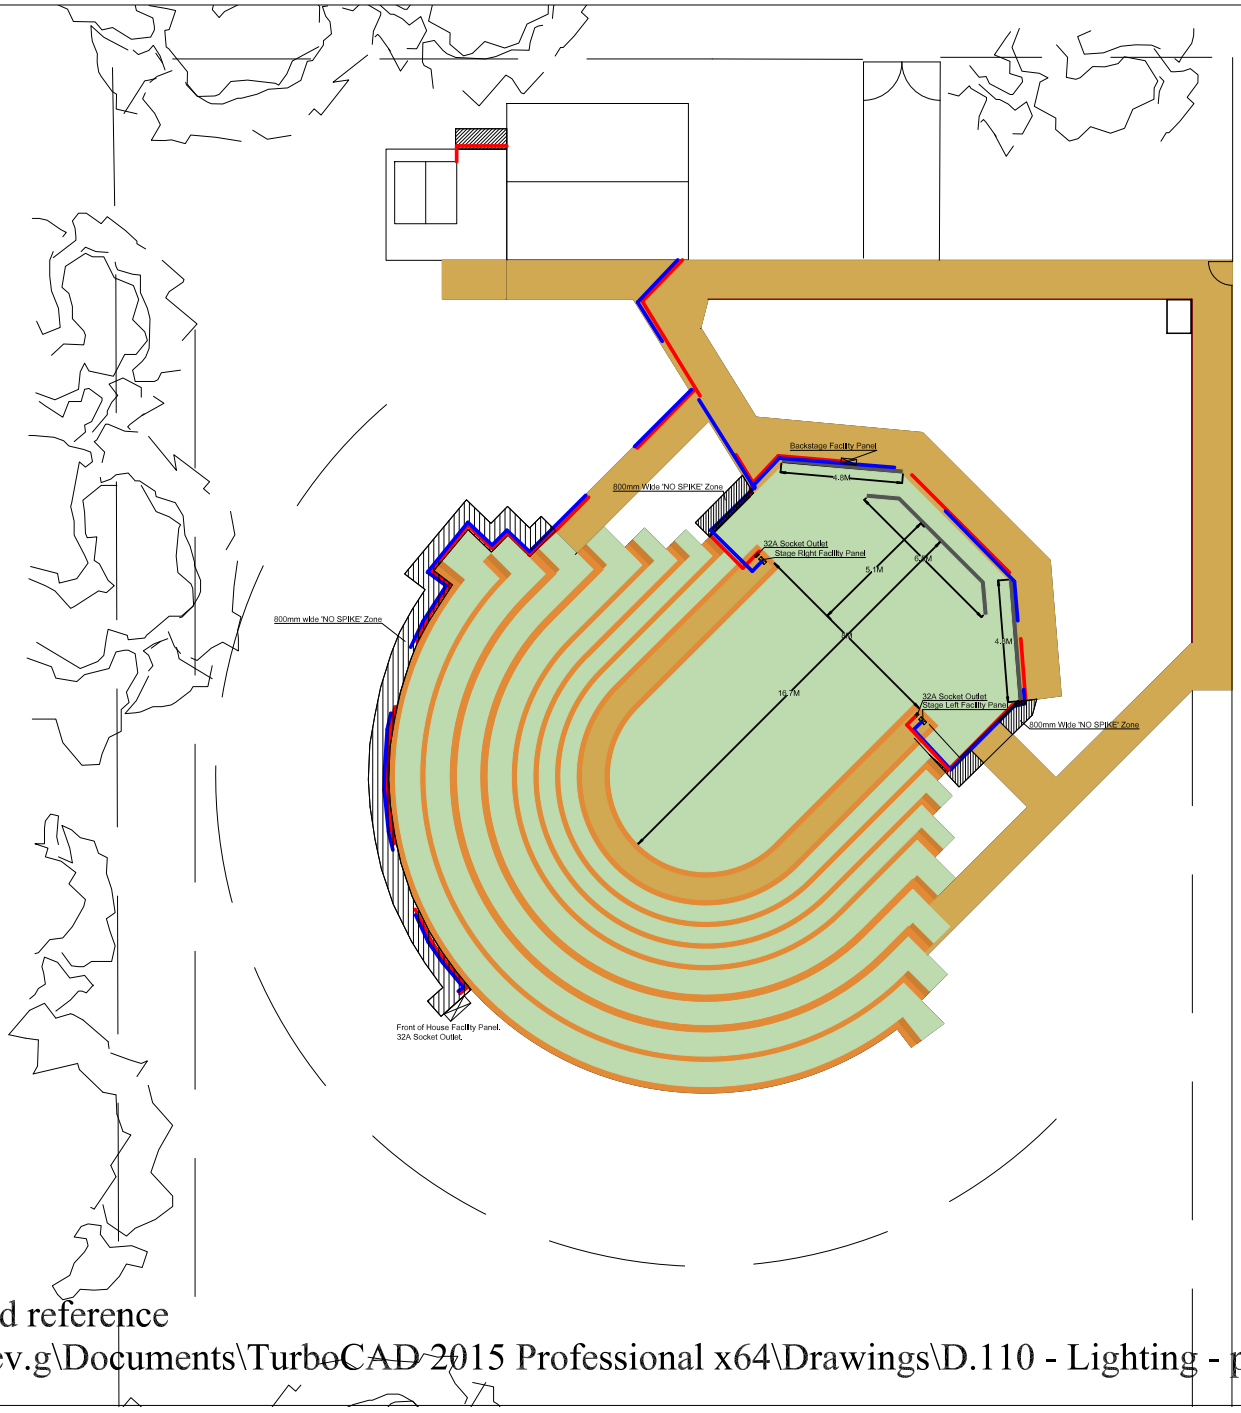

NOTES:

DIMENSIONS SHOWN FOR GUIDENCE ONLY

NO SPIKE ZONES!

240V SWA CABLE

SOUND & COMMS CABLES IN 75MM REINFORCED FLEXIBLE CONDUIT.

CLIENT:

BRIGHTON OPEN AIR THEATRE

MAINS, SOUND & COMMS CABLES UNDERGROUND POSITIONS

DATE:

30.05.2017

DRAWING NUMBER:

SCALE:

1:200@A3

BRIGHTON OPEN AIR THEATRE
DYKE ROAD PARK
DYKE ROAD
HOVE
BN3 6EH
brightonopenairtheatre@gmail,com

ssing or invalid reference
e: C:\Users\Bev.g\Documents\TurboCAD 2015 Professional x64\Drawings\D.110 - Lighting - proposed - Rev
eet: 1